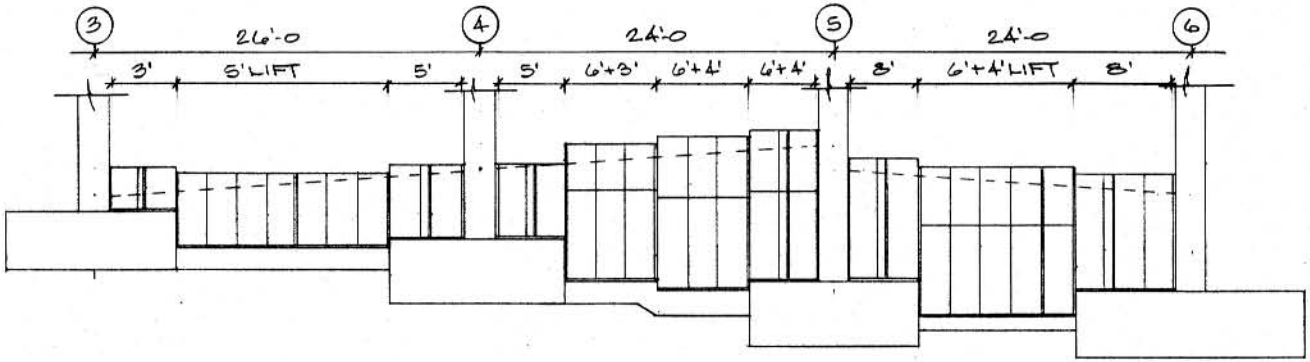

ELEVATION - POUR Nº5

T.O.W. PER ARCH.

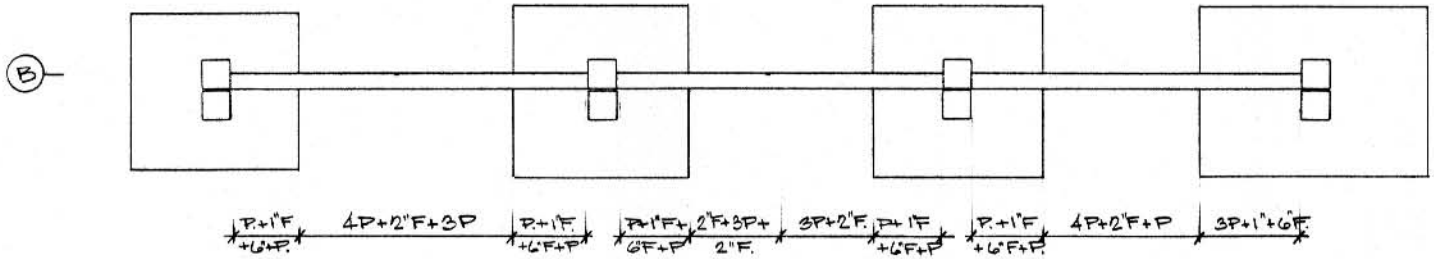

POUR Nº5 LAYOUT PLAN

DETAIL BY DESIGN GALLOWAY, OHIO 614-870-5144		
SCALE: 1/8"=1'-0 DATE: 10-12-99	APPROVED BY	DRAWN BY STAMATY
POUR Nº5 LAYOUT PLAN AND ELEVATION VALENTINE PARKING GARAGE - CLEV., OH.		
DONLEY'S, INC.		DRAWING NUMBER 990824-15

NATIONAL PRINTPAST NO. 185A-11X17

DETAIL BY DESIGN

HARRY STAMATY
6044 Tipperary Dr.
Galloway OH 43119

OFFICE: 614-870-5144
FAX: 614-870-6455
CELL: 614-588-2881

www.detailbydesign.com